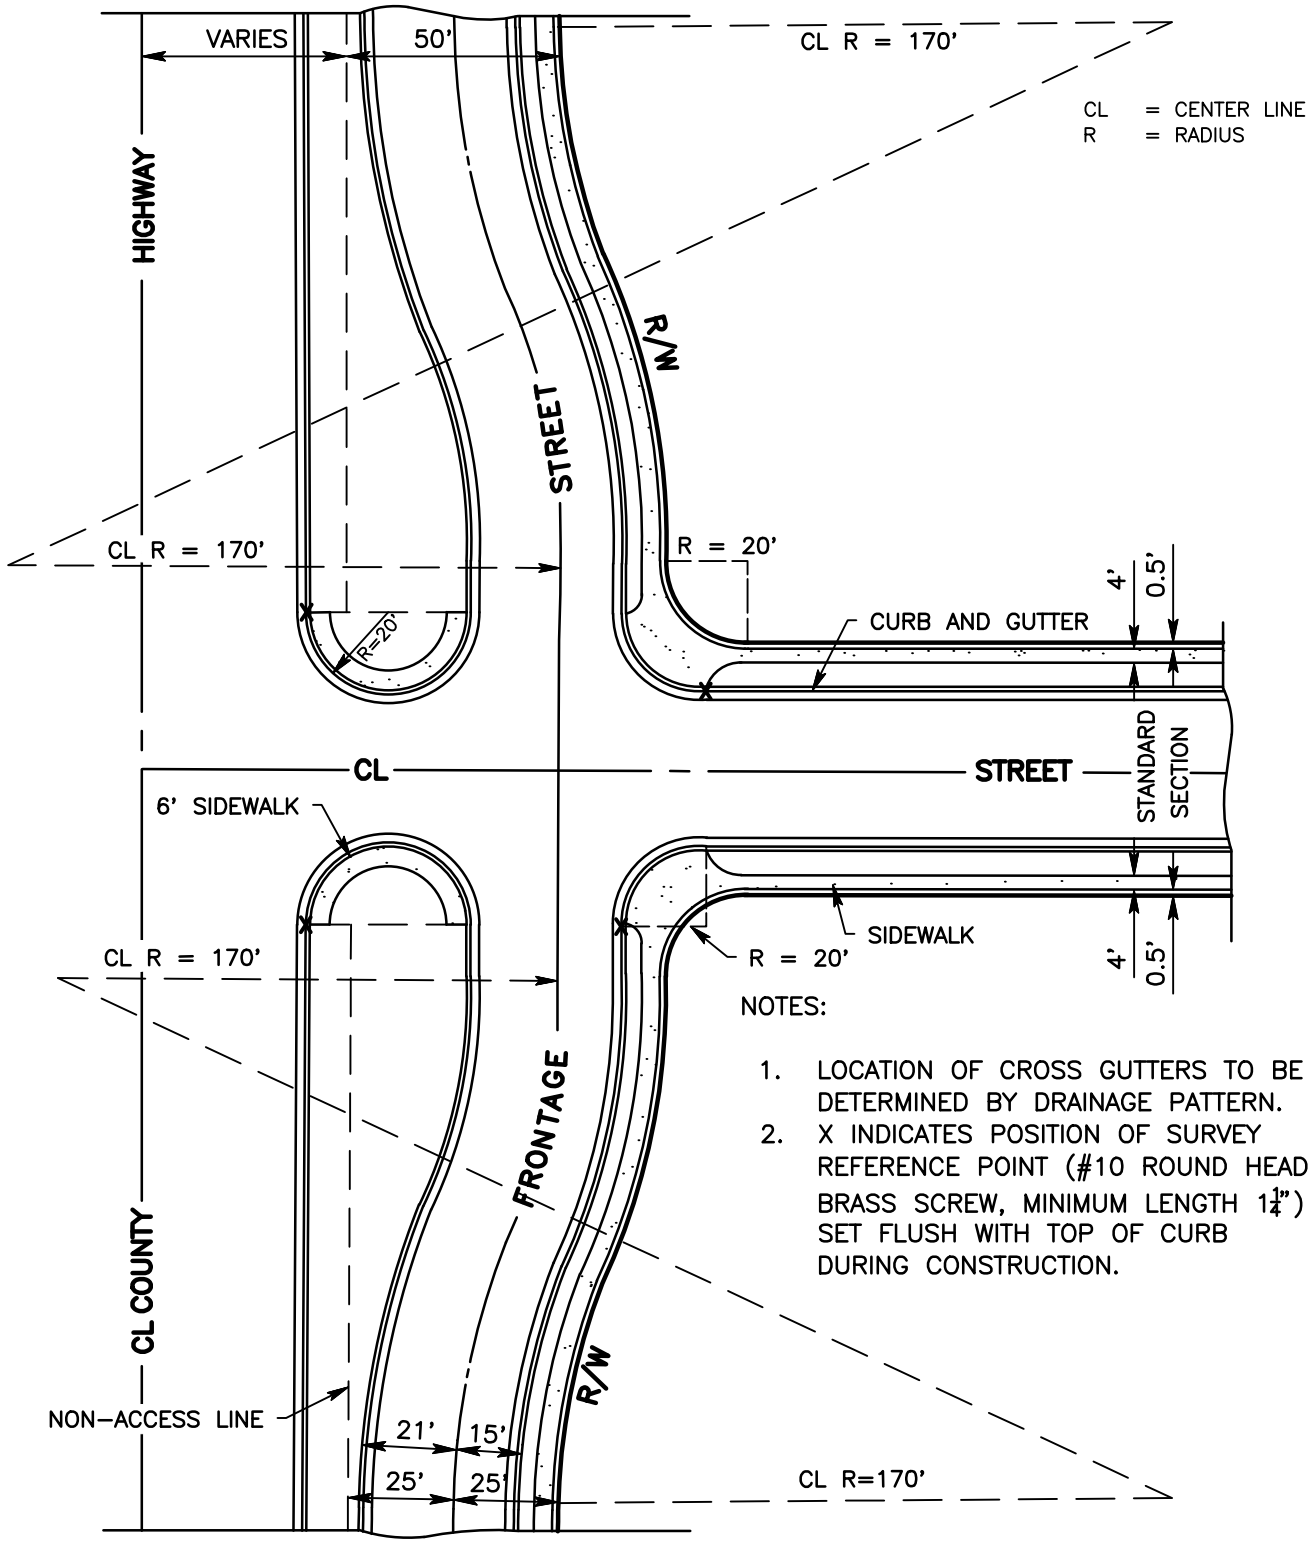

NOTES:

1. LOCATION OF CROSS GUTTERS TO BE DETERMINED BY DRAINAGE PATTERN.
2. X INDICATES POSITION OF SURVEY REFERENCE POINT (#10 ROUND HEAD BRASS SCREW, MINIMUM LENGTH $1\frac{1}{4}$") SET FLUSH WITH TOP OF CURB DURING CONSTRUCTION.

REGISTERED PROFESSIONAL ENGINEER
BRENDON P. BIGGS
NO. C57127
12-31-2025
CIVIL
STATE OF CALIFORNIA

SAN BERNARDINO COUNTY DEPARTMENT OF PUBLIC WORKS

INTERSECTION DESIGN
FRONTAGE STREET

BRENDON P. BIGGS, PE
DIRECTOR OF PUBLIC WORKS/ROAD COMMISSIONER

105