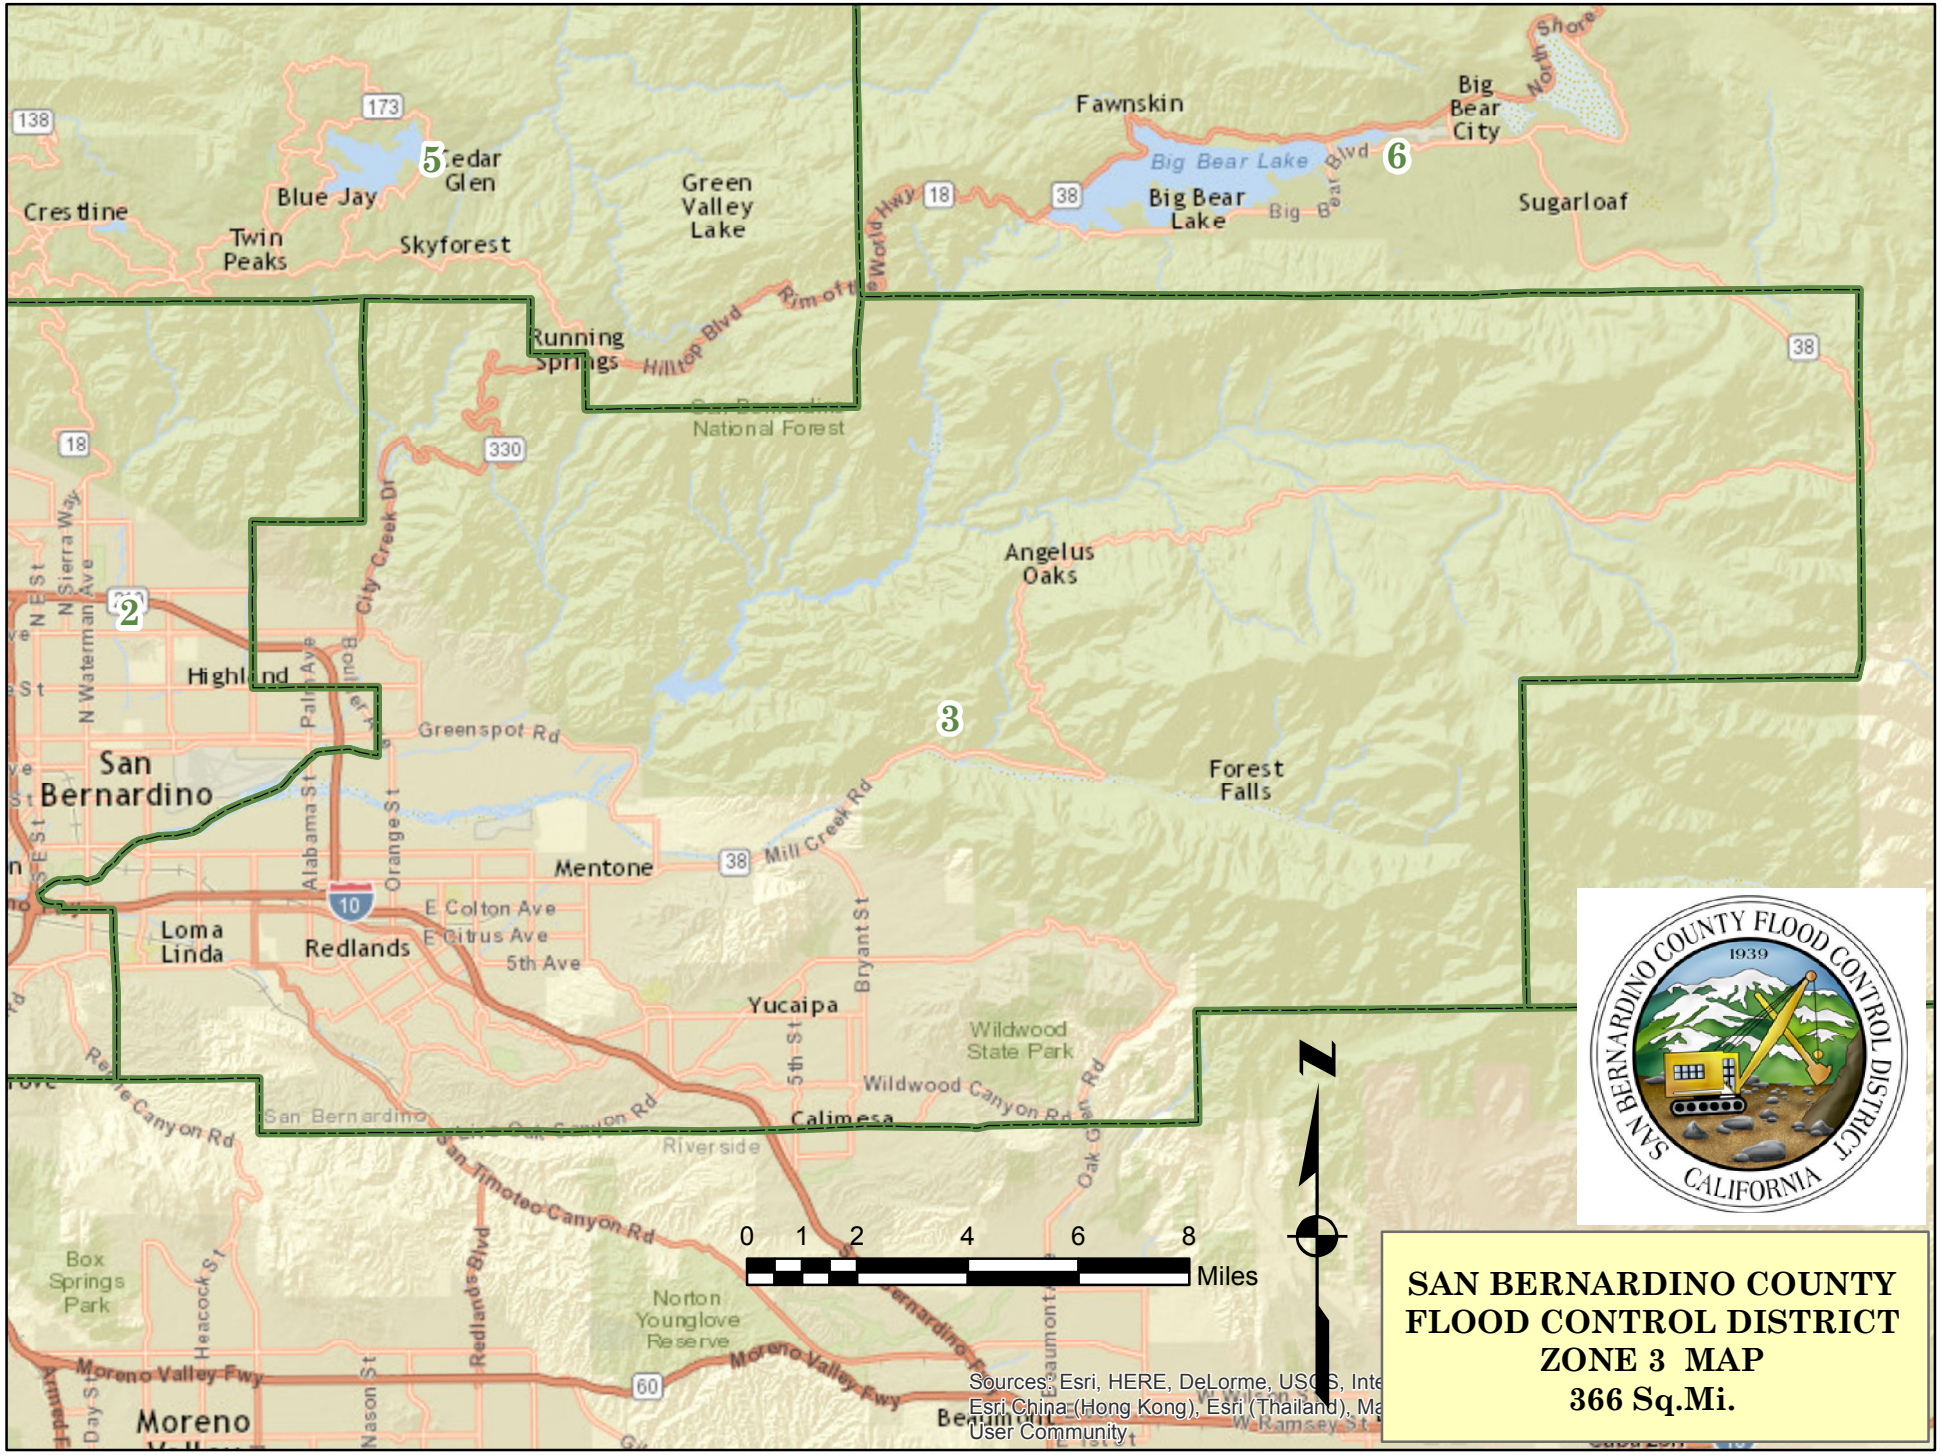

SAN BERNARDINO COUNTY FLOOD CONTROL DISTRICT ZONE 3 MAP
366 Sq.Mi.

ZONE 3

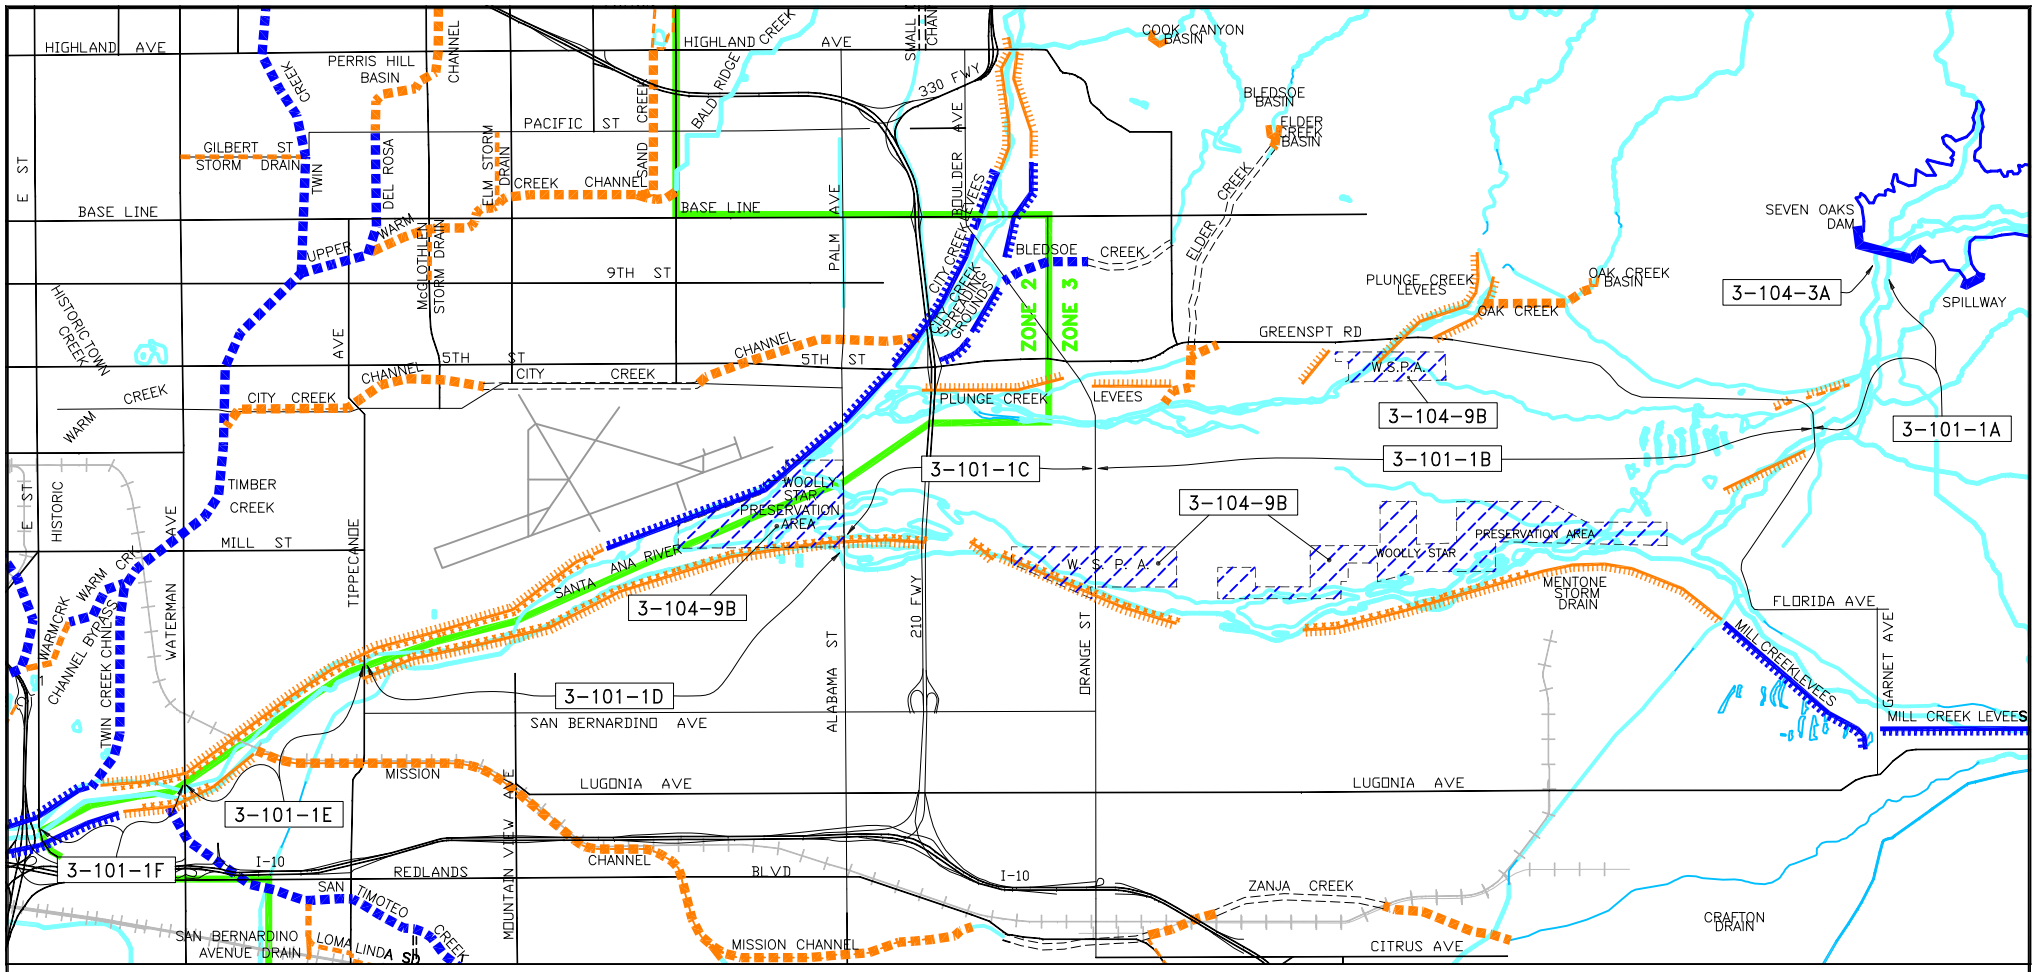

LEGEND

1-201-1D F.C.D. SYSTEM NUMBER AND REACH

FLOOD CONTROL SYSTEM

ULTIMATE	INTERIM	
		CHANNEL
		STORM DRAIN
		LEVEE (xxx Existing Interim Revetment)
		BASIN OR DAM
		CHECKDAM
		MITIGATION/ENVIRONMENTAL

RELATED FACILITIES

WATERCOURSE

NON SYSTEM CHANNELS, STREET WATERWAYS OR STORM DRAINS, & CHANNELS IN RIVERSIDE CO.

COUNTY BOUNDARY LINE

S.B.C.F.C.D. SYSTEM INDEX

SANTA ANA RIVER SYSTEM

3-100-00

REV. DATE:	ACAD NO:	S.B.C.F.C.D. FILE NO.:
7-2016	SI3100	RM-D4-8

FLOOD CONTROL DISTRICT FACILITIES

ZONE - 3

SYSTEM #	FACILITY NAME	REACH LIMITS
3-000-00	**ZONE 3^**	**General**
3-100-00	**SANTA ANA RIVER SYSTEM^**	**General / Santa Ana River Basin Survey**
3-101-1A	Santa Ana River	Above Greenspot Rd.
3-101-1B	Santa Ana River"	Greenspot Rd. to Orange St.
3-101-1C	Santa Ana River	Orange St. to Alabama St.
3-101-1D	Santa Ana River	Alabama St. to Tippecanoe Ave.
3-101-1E	Santa Ana River	Tippecanoe to Waterman Ave.
3-101-1F	Santa Ana River (Incl. COE)	Waterman Ave. to South "E" St.
3-102-4A	Mentone Dam, COE^	Santa Ana River south of E. Highlands; (no longer exists; see 3-104-3A)
3-103-00	**Santa Ana River, COE^**	**SAR - All Zones Including Orange & Riverside Co.; See 1-000, 2-700 & 3-100 Prior to September 1984**
3-104-3A	Seven Oaks Dam, COE [DSOD]	Seven Oaks Dam
3-104-9A	Seven Oaks Dam, COE^	Water Conservation Feasibility Study
3-104-9B	Mitigation Lands (W.S.P.A.)	Mitigation for Seven Oaks Dam project, COE
	Woolly Star Preservation Area	

All facilities, unless denoted otherwise, are operated and maintained by the Flood Control District.

" owned (via r/w or easement) by FCD but not maintained * owned by others ^ not owned, use as correspondence file number only

** used only during Federal Project coordination

Revised 7/2016

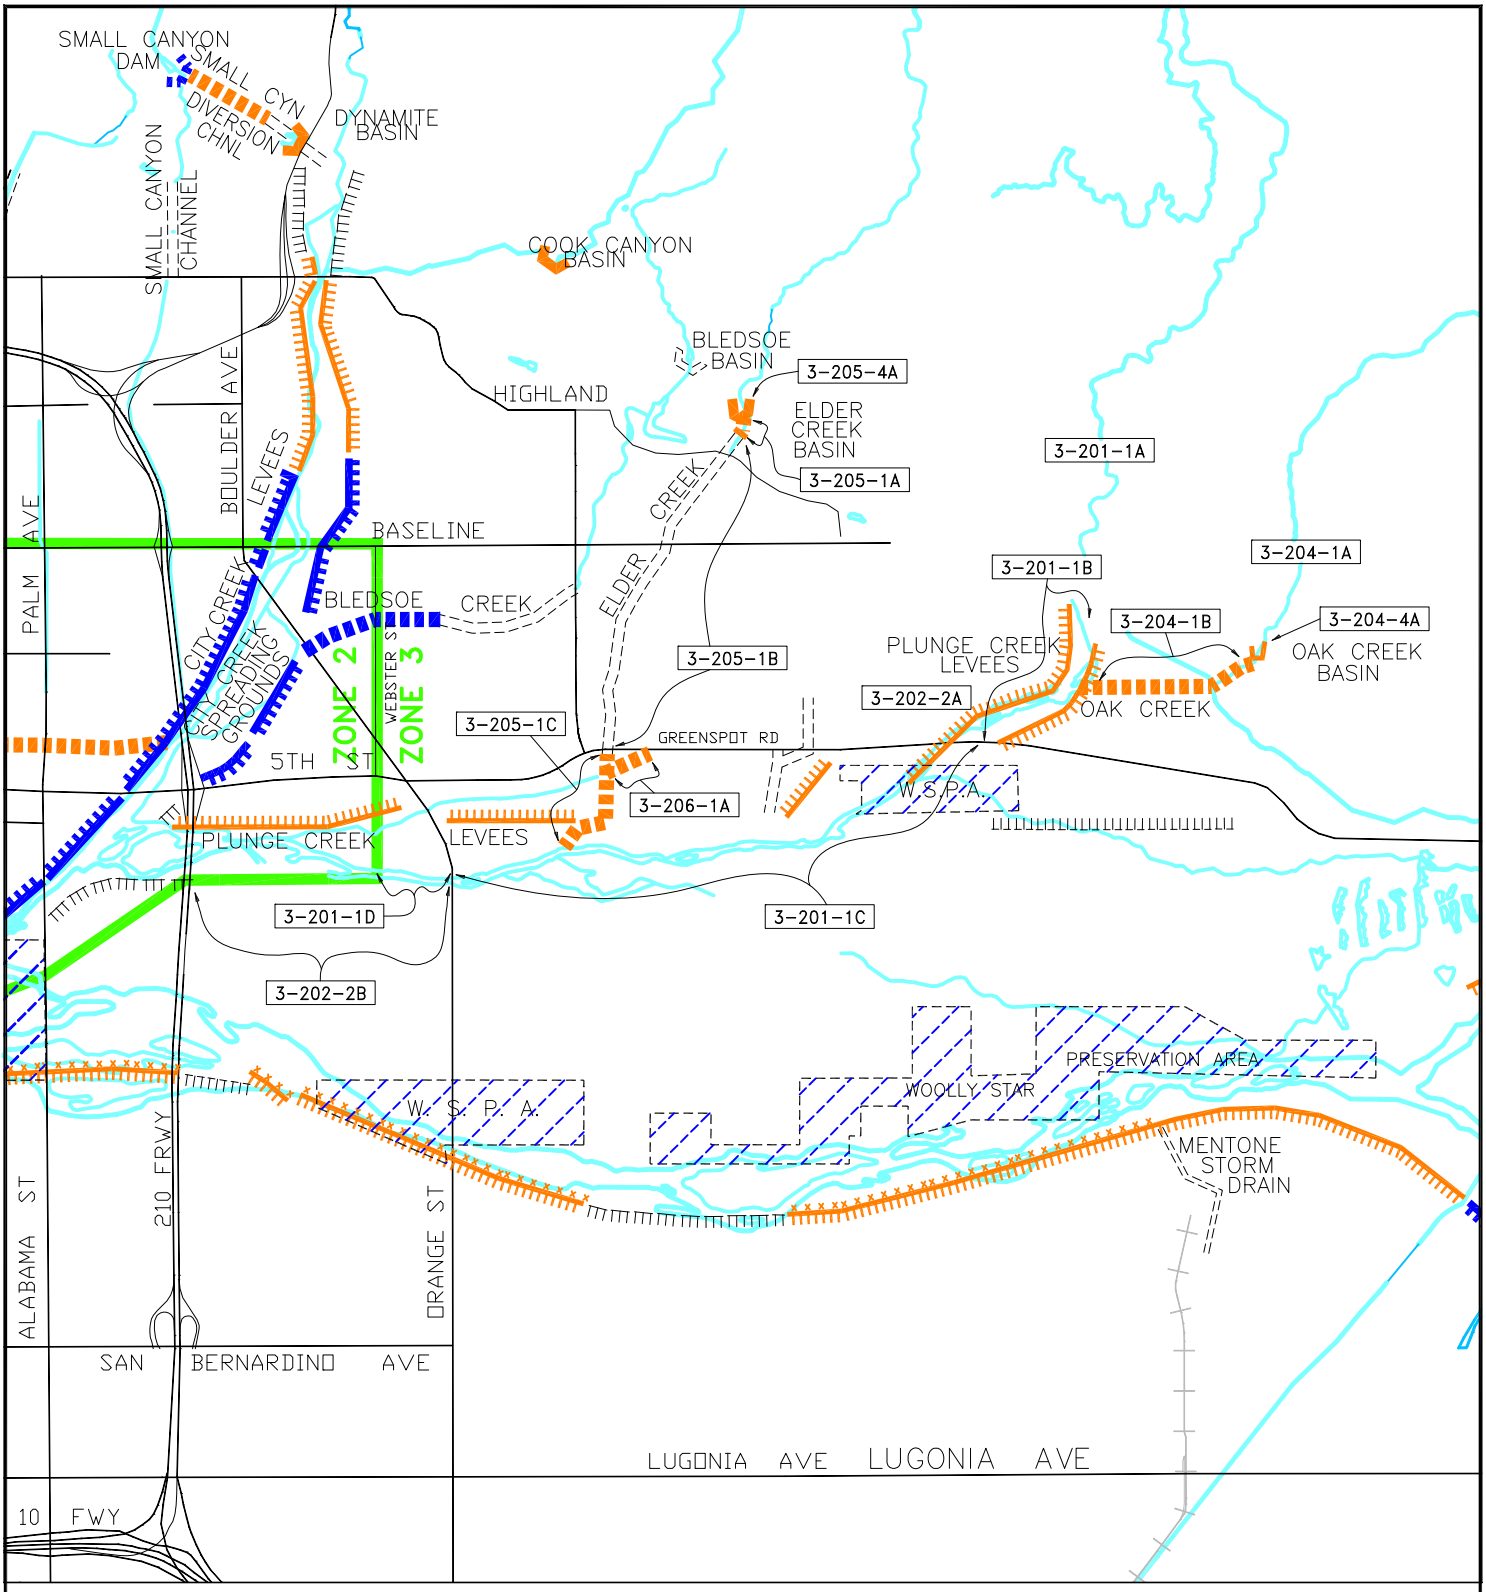

LEGEND

1-201-1D F.C.D. SYSTEM NUMBER AND REACH

FLOOD CONTROL SYSTEM

ULTIMATE	INTERIM	
		CHANNEL
		STORM DRAIN
		LEVEE (xxx Existing Interim Revetment)
		BASIN OR DAM
		CHECKDAM
		MITIGATION/ENVIRONMENTAL

RELATED FACILITIES

WATERCOURSE

NON SYSTEM CHANNELS, STREET WATERWAYS OR STORM DRAINS, & CHANNELS IN RIVERSIDE CO.

COUNTY BOUNDARY LINE

S.B.C.F.C.D. SYSTEM INDEX

PLUNGE CREEK SYSTEM

3-200

REV. DATE:	ACAD NO:	S.B.C.F.C.D. FILE NO.:
7-2016	SI3200	RM-D4-8

FLOOD CONTROL DISTRICT FACILITIES

ZONE - 3

SYSTEM #	FACILITY NAME	REACH LIMITS
3-200-00	**PLUNGE CREEK SYSTEM^**	**General**
3-201-1A	Plunge Creek^	Above Canyon mouth (NDC)
3-201-1B	Plunge Creek	Canyon mouth to Greenspot Rd.
3-201-1C	Plunge Creek	Greenspot Rd. to Orange St.
3-201-1D	Plunge Creek	Orange St. to Webster St. extension
3-202-2A	Plunge Creek Spreading Grounds	Canyon mouth to Greenspot Rd.
3-202-2B	Plunge Creek Spreading Grounds	Orange St. to City Creek confluence
3-204-1A	Oak Creek^	Above Canyon mouth (NDC)
3-204-1B	Oak Creek	Canyon mouth to Plunge Creek
3-204-4A	Oak Creek Basin	Above Canyon mouth
3-205-1A	Elder Creek	Basin Drain to 300' u/s Highland Ave.
3-205-1B	Elder Creek*	300' u/s Highland Ave. to Greenspot Rd. (East Highland Ranch)
3-205-1C	Elder Creek	Greenspot Rd. to Plunge Creek
3-205-4A	Elder Creek Basin	North of Intersection of Van Leuven and Randall
3-206-1A	East Highland SD	Merris Ave to Elder Creek

All facilities, unless denoted otherwise, are operated and maintained by the Flood Control District.

" owned (via r/w or easement) by FCD but not maintained * owned by others ^ not owned, use as correspondence file number only

** used only during Federal Project coordination

Revised 7/2016

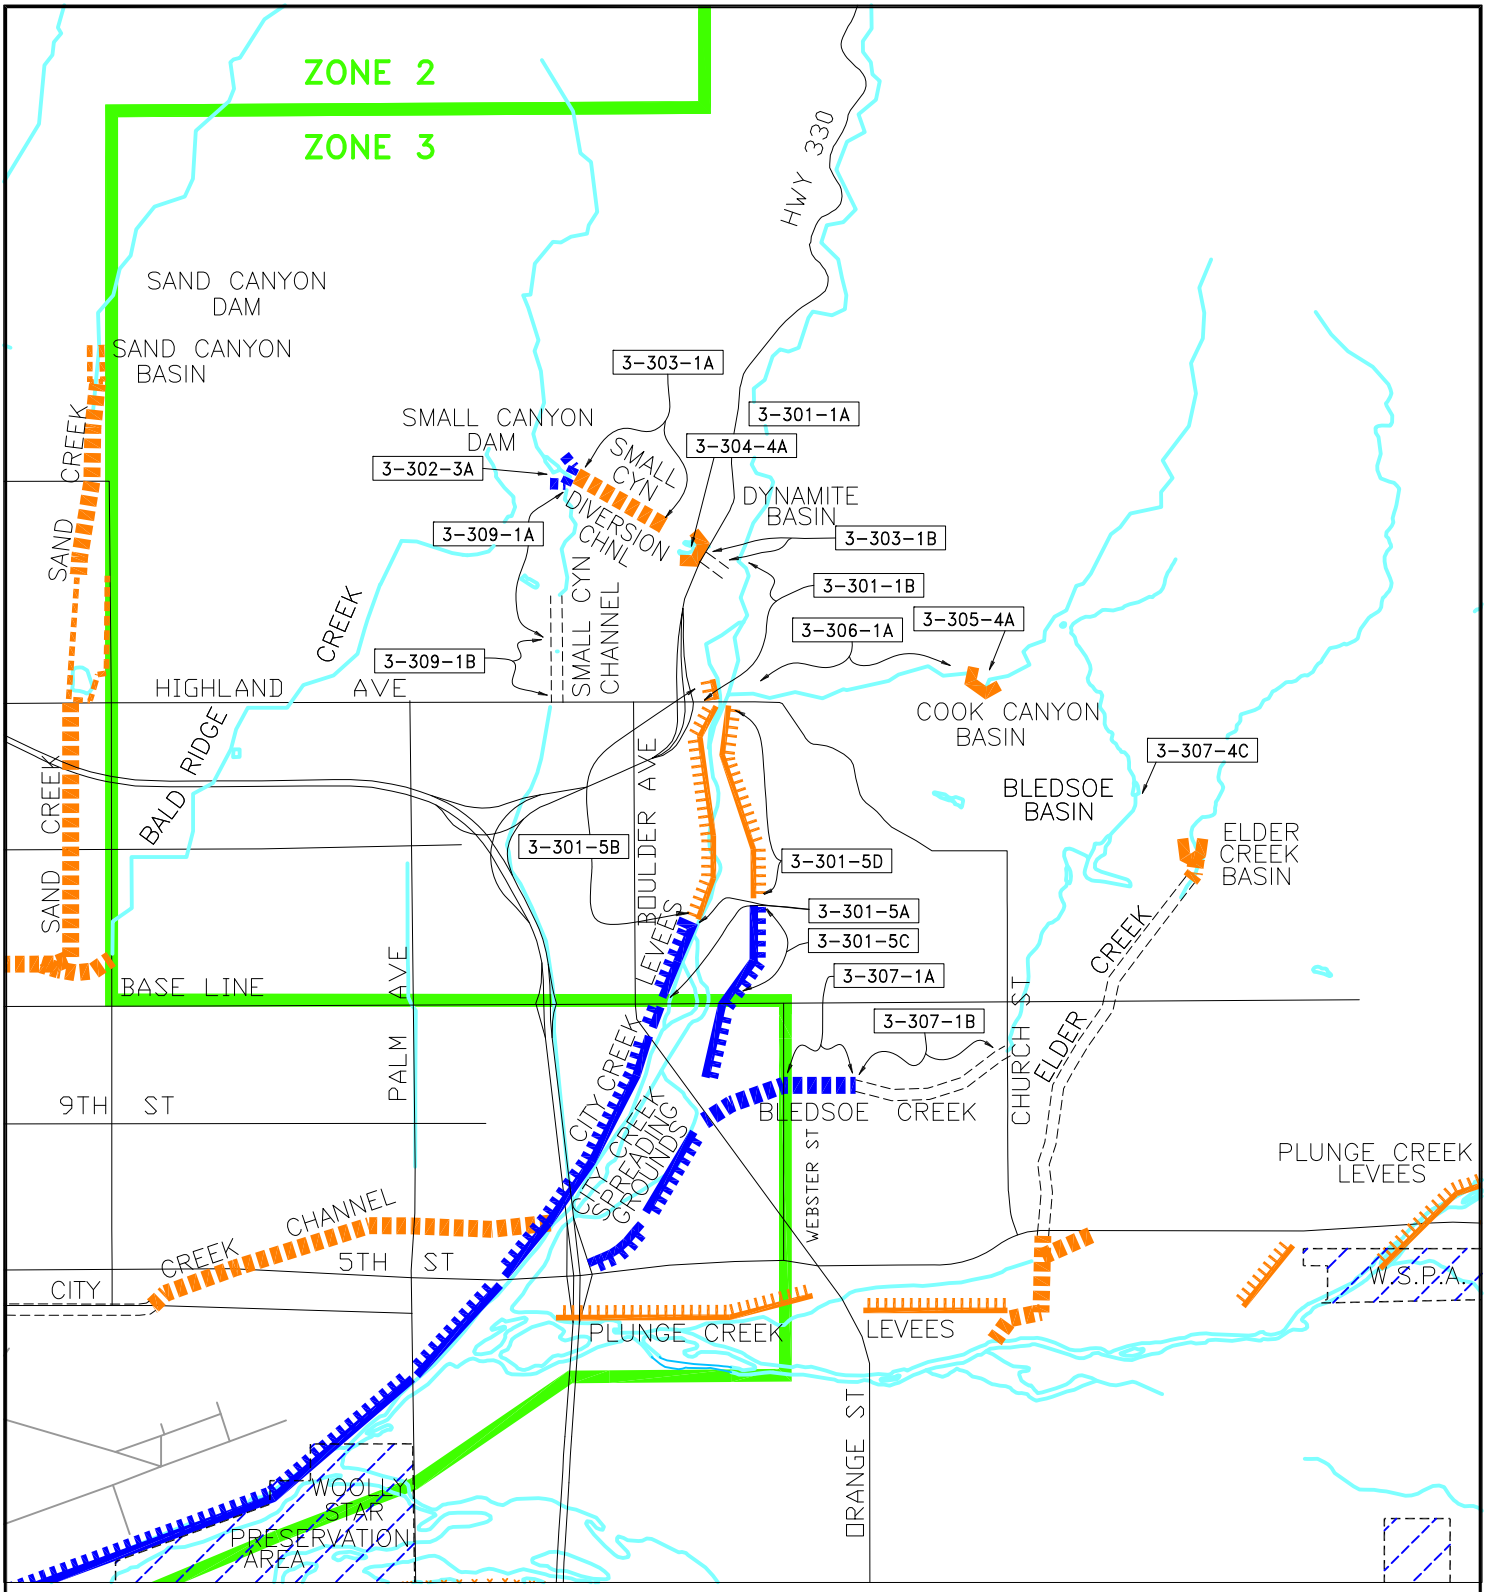

LEGEND

1-201-1D F.C.D. SYSTEM NUMBER AND REACH

FLOOD CONTROL SYSTEM

ULTIMATE	INTERIM	
		CHANNEL
		STORM DRAIN
		LEVEE (xxx Existing Interim Revetment)
		BASIN OR DAM
		CHECKDAM
		MITIGATION/ENVIRONMENTAL

RELATED FACILITIES

WATERCOURSE

NON SYSTEM CHANNELS, STREET WATERWAYS OR STORM DRAINS, & CHANNELS IN RIVERSIDE CO.

COUNTY BOUNDARY LINE

S.B.C.F.C.D. SYSTEM INDEX

CITY CREEK SYSTEM

3-300-00

REV. DATE:	ACAD NO:	S.B.C.F.C.D. FILE NO.:
7-2016	SI3300	RM-D4-8

FLOOD CONTROL DISTRICT FACILITIES

ZONE - 3

SYSTEM #	FACILITY NAME	REACH LIMITS
3-300-00	**CITY CREEK SYSTEM^**	**General**
3-301-1A	City Creek^	Above Canyon mouth (NDC)
3-301-1B	City Creek	Highland Ave. to 2500' upstream
3-301-1C	City Creek	Highland Ave. to Baseline St.
3-301-5A	City Creek Levee – West Bank (COE)	Burns Ave. Ext. to Baseline St.
3-301-5B	City Creek Levee – West Bank	N. of Highland Ave. to Burns Ave. Ext.
3-301-5C	City Creek Levee – East Bank (COE)	Burns Ave. Ext. to Baseline St.
3-301-5D	City Creek Levee – East Bank	Highland Ave. to Burns Ave. Ext.
3-302-3A	Small Canyon Dam [DSOD]	North of Highland Ave., West of SH-330
3-303-1A	Small Canyon Diversion Channel	Small Canyon Dam to Dynamite Basin
3-303-1B	Small Canyon Diversion Channel"	Dynamite Basin to City Creek (R/W only)
3-304-4A	Dynamite Basin	West of SH-330
3-305-4A	Cook Canyon Basin	1 mile East of City Creek; ext. C/L Highland Ave.
3-305-5A	Cook Canyon Diversion Levee^	Above Canyon mouth (doesn't exist)
3-306-1A	Cook Canyon Creek^	Diversion Levee to City Creek (NDC)
3-307-1A	Bledsoe Creek	Webster St. to Streater Ave.
3-307-1B	Bledsoe Creek*	Streater Ave. to downstream of Church (East Highland Ranch)
3-307-4C	Bledsoe Basin*	North of East Highland Reservoir (East Highland Ranch)
3-308-00	**HIGHLAND DRAINAGE^**	**General**
3-309-1A	Small Canyon Channel*	Small Canyon Dam to Piedmont (San Bernardino)
3-309-1B	Small Canyon Channel*	Piedmont to north of Highland Ave. (Various Private)

All facilities, unless denoted otherwise, are operated and maintained by the Flood Control District.

" owned (via r/w or easement) by FCD but not maintained * owned by others ^ not owned, use as correspondence file number only

** used only during Federal Project coordination

Revised 7/2016

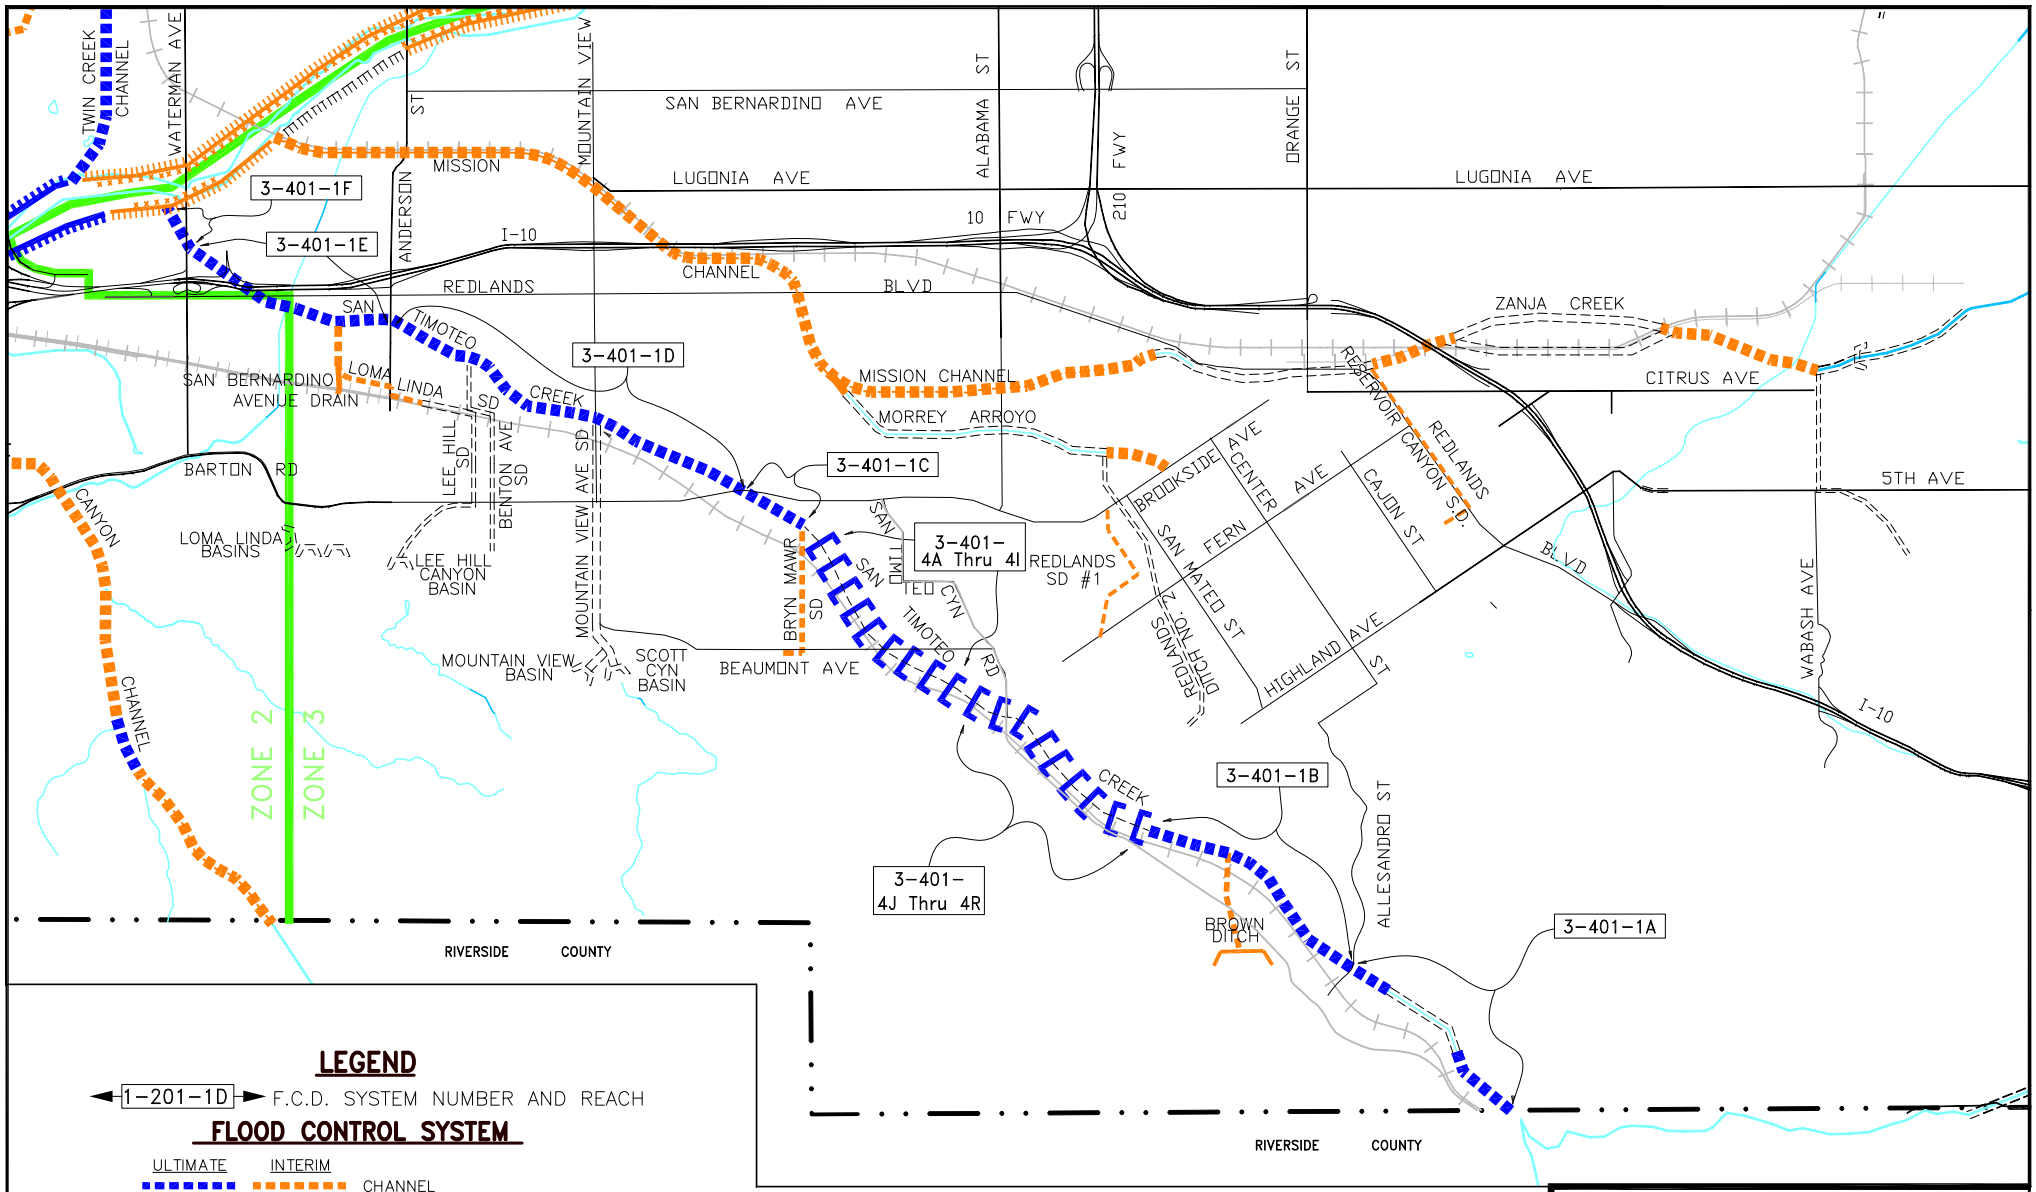

LEGEND

1-201-1D F.C.D. SYSTEM NUMBER AND REACH

FLOOD CONTROL SYSTEM

ULTIMATE	INTERIM	
		CHANNEL
		STORM DRAIN
		LEVEE (xxx Existing Interim Revetment)
		BASIN OR DAM
		CHECKDAM
		MITIGATION/ENVIRONMENTAL

RELATED FACILITIES

WATERCOURSE

NON SYSTEM CHANNELS, STREET WATERWAYS OR STORM DRAINS, & CHANNELS IN RIVERSIDE CO.

COUNTY BOUNDARY LINE

S.B.C.F.C.D. SYSTEM INDEX

SAN TIMOTEO CREEK SYSTEM

3-400-00 thru 3-401-00

REV. DATE:	ACAD NO:	S.B.C.F.C.D. FILE NO.:
7-2016	SI3400	RM-D4-8

FLOOD CONTROL DISTRICT FACILITIES

ZONE - 3

SYSTEM #	FACILITY NAME	REACH LIMITS
3-400-00	**SAN TIMOTEO SYSTEM^**	**General**
3-401-1A	San Timoteo Creek	County Line to Alessandro Rd.
3-401-1B	San Timoteo Creek, COE	Alessandro Rd. to Basin #18
3-401-1C	San Timoteo Creek, COE	Basin #1 to Barton Rd.
3-401-1D	San Timoteo Creek, COE	Barton Rd. to Anderson St.
3-401-1E	San Timoteo Creek, COE	Anderson St. to Waterman Ave.
3-401-1F	San Timoteo Creek, COE	Waterman Ave. to Santa Ana River
3-401-4A	San Timoteo Sediment Basin #1, COE	2100' upstream of Barton Road
3-401-4B	San Timoteo Sediment Basin #2, COE	600' upstream Basin #1
3-401-4C	San Timoteo Sediment Basin #3, COE	1150' upstream Basin #2
3-401-4D	San Timoteo Sediment Basin #4, COE	1600' upstream Basin #3
3-401-4E	San Timoteo Sediment Basin #5, COE	Downstream Beaumont Ave
3-401-4F	San Timoteo Sediment Basin #6, COE	Upstream Beaumont Ave
3-401-4G	San Timoteo Sediment Basin #7, COE	500' upstream Basin #6
3-401-4H	San Timoteo Sediment Basin #8, COE	350' upstream Basin #7
3-401-4I	San Timoteo Sediment Basin #9, COE	600' upstream of Basin #8
3-401-4J	San Timoteo Sediment Basin #10, COE	650' d/s Basin #11
3-401-4K	San Timoteo Sediment Basin #11, COE	Downstream San Timoteo Cyn Rd
3-401-4L	San Timoteo Sediment Basin #12, COE	Upstream San Timoteo Cyn Rd
3-401-4M	San Timoteo Sediment Basin #13, COE	700' upstream Basin #12
3-401-4N	San Timoteo Sediment Basin #14, COE	600' upstream Basin #13
3-401-4O	San Timoteo Sediment Basin #15, COE	600' upstream Basin #14
3-401-4P	San Timoteo Sediment Basin #16, COE	600' upstream Basin #15
3-401-4Q	San Timoteo Sediment Basin #17, COE	600' upstream Basin #16
3-401-4R	San Timoteo Sediment Basin #18, COE	600' upstream Basin #17

All facilities, unless denoted otherwise, are operated and maintained by the Flood Control District.

" owned (via r/w or easement) by FCD but not maintained * owned by others ^ not owned, use as correspondence file number only

** used only during Federal Project coordination

Revised 7/2016

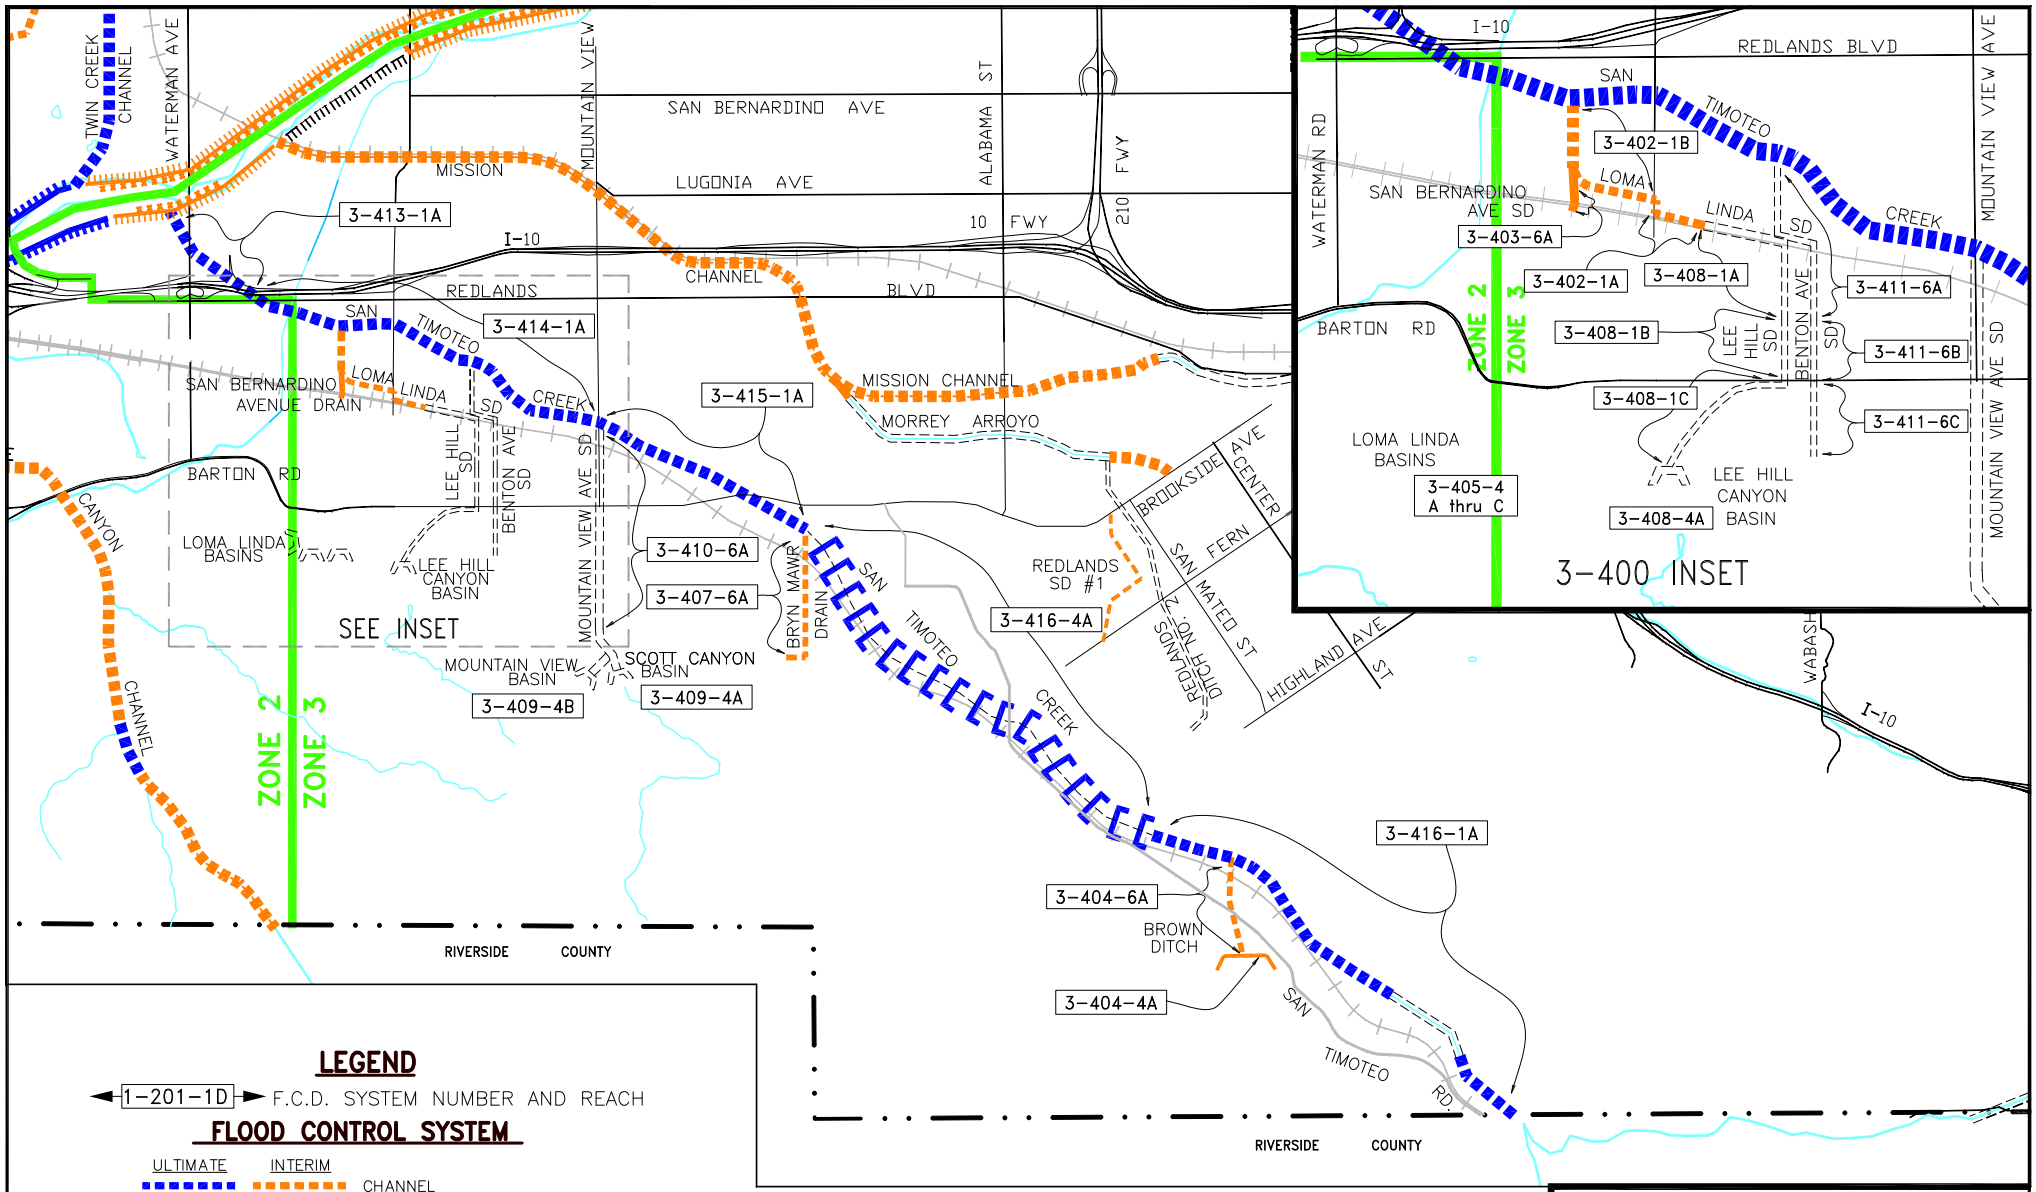

LEGEND

1-201-1D F.C.D. SYSTEM NUMBER AND REACH

FLOOD CONTROL SYSTEM

ULTIMATE	INTERIM	
		CHANNEL
		STORM DRAIN
		LEVEE (xxx Existing Interim Revetment)
		BASIN OR DAM
		CHECKDAM
		MITIGATION/ENVIRONMENTAL

RELATED FACILITIES

WATERCOURSE

NON SYSTEM CHANNELS, STREET WATERWAYS OR STORM DRAINS, & CHANNELS IN RIVERSIDE CO.

COUNTY BOUNDARY LINE

S.B.C.F.C.D. SYSTEM INDEX

SAN TIMOTEO CREEK SYSTEM

3-402-00 thru 3-416-00

REV. DATE:	ACAD NO:	S.B.C.F.C.D. FILE NO.:
7-2016	SI3402	RM-D4-8

FLOOD CONTROL DISTRICT FACILITIES

ZONE - 3

SYSTEM #	FACILITY NAME	REACH LIMITS
3-402-1A	Loma Linda SD	East of Anderson St.
3-402-1B	Loma Linda SD	West of Anderson St. to San Timoteo Creek
3-403-6A	San Bernardino Avenue SD	UPRR to Loma Linda SD
3-404-6A	Brown Ditch	San Timoteo Rd. to UPRR
3-404-4A	Brown Ditch Basin	South of San Timoteo Canyon Road
3-405-4A	Loma Linda Basin #1*	North of Lawton, west of Campus (Loma Linda)
3-405-4B	Loma Linda Basin #2*	South of Lawton, east of Campus (Loma Linda)
3-405-4C	Loma Linda Basin #3*	South of Lawton, Opposite Campus (Loma Linda)
3-406-6A	Clock Ranch Drain^	T-2S, R-3W, Sec-5; not an existing facility
3-407-6A	Bryn Mawr Drain"	San Timoteo Creek to Beaumont Ave.
3-408-1A	Lee Hill SD*	Loma Linda Storm Drain to D/S Prospect (Loma Linda)
3-408-1B	Lee Hill SD*	Downstream of Prospect to Barton Rd. (Loma Linda)
3-408-1C	Lee Hill SD*	Barton Rd. to Lee Hill Canyon Basin (Loma Linda)
3-408-4A	Lee Hill Canyon Basin*	South of Richardson St. (Loma Linda)
3-409-4A	Scott Canyon Basin^	South of Beaumont Ave., East of Mt. View (Loma Linda)
3-409-4B	Mountain View Basin^	South of Beaumont Ave., west of Mt. View (Loma Linda)
3-410-6A	Mountain View Avenue SD*	Scott Canyon Basins to San Timoteo Creek (Loma Linda)
3-411-6A	Benton Avenue SD*	San Timoteo Channel to SPRR (Loma Linda)
3-411-6B	Benton Avenue SD*	UPRR to Barton Rd. (Loma Linda)
3-411-6C	Benton Avenue SD*	Barton Rd. to Lawton St. (Loma Linda)
3-412-00	**SAN TIMOTEO CREEK IMP. PROJECT**^**	**General**
3-413-1A	San Timoteo Creek Imp. Project**	Phase I - SAR confluence to Redlands Blvd.
3-414-1A	San Timoteo Creek Imp. Project**	Phase II - Redlands Blvd. to Mountain Avenue Ave.
3-415-1A	San Timoteo Creek Imp. Project**	Phase IIIa - Mountain Ave. to Barton Road
3-416-1A	San Timoteo Creek Imp. Project**	Phase IIIb - u/s of Debris Basins to County Line
3-416-4A	San Timoteo Creek Imp. Project**	Phase IIIb - Debris Basins to u/s of Barton Road

All facilities, unless denoted otherwise, are operated and maintained by the Flood Control District.

" owned (via r/w or easement) by FCD but not maintained * owned by others ^ not owned, use as correspondence file number only

** used only during Federal Project coordination

Revised 7/2016

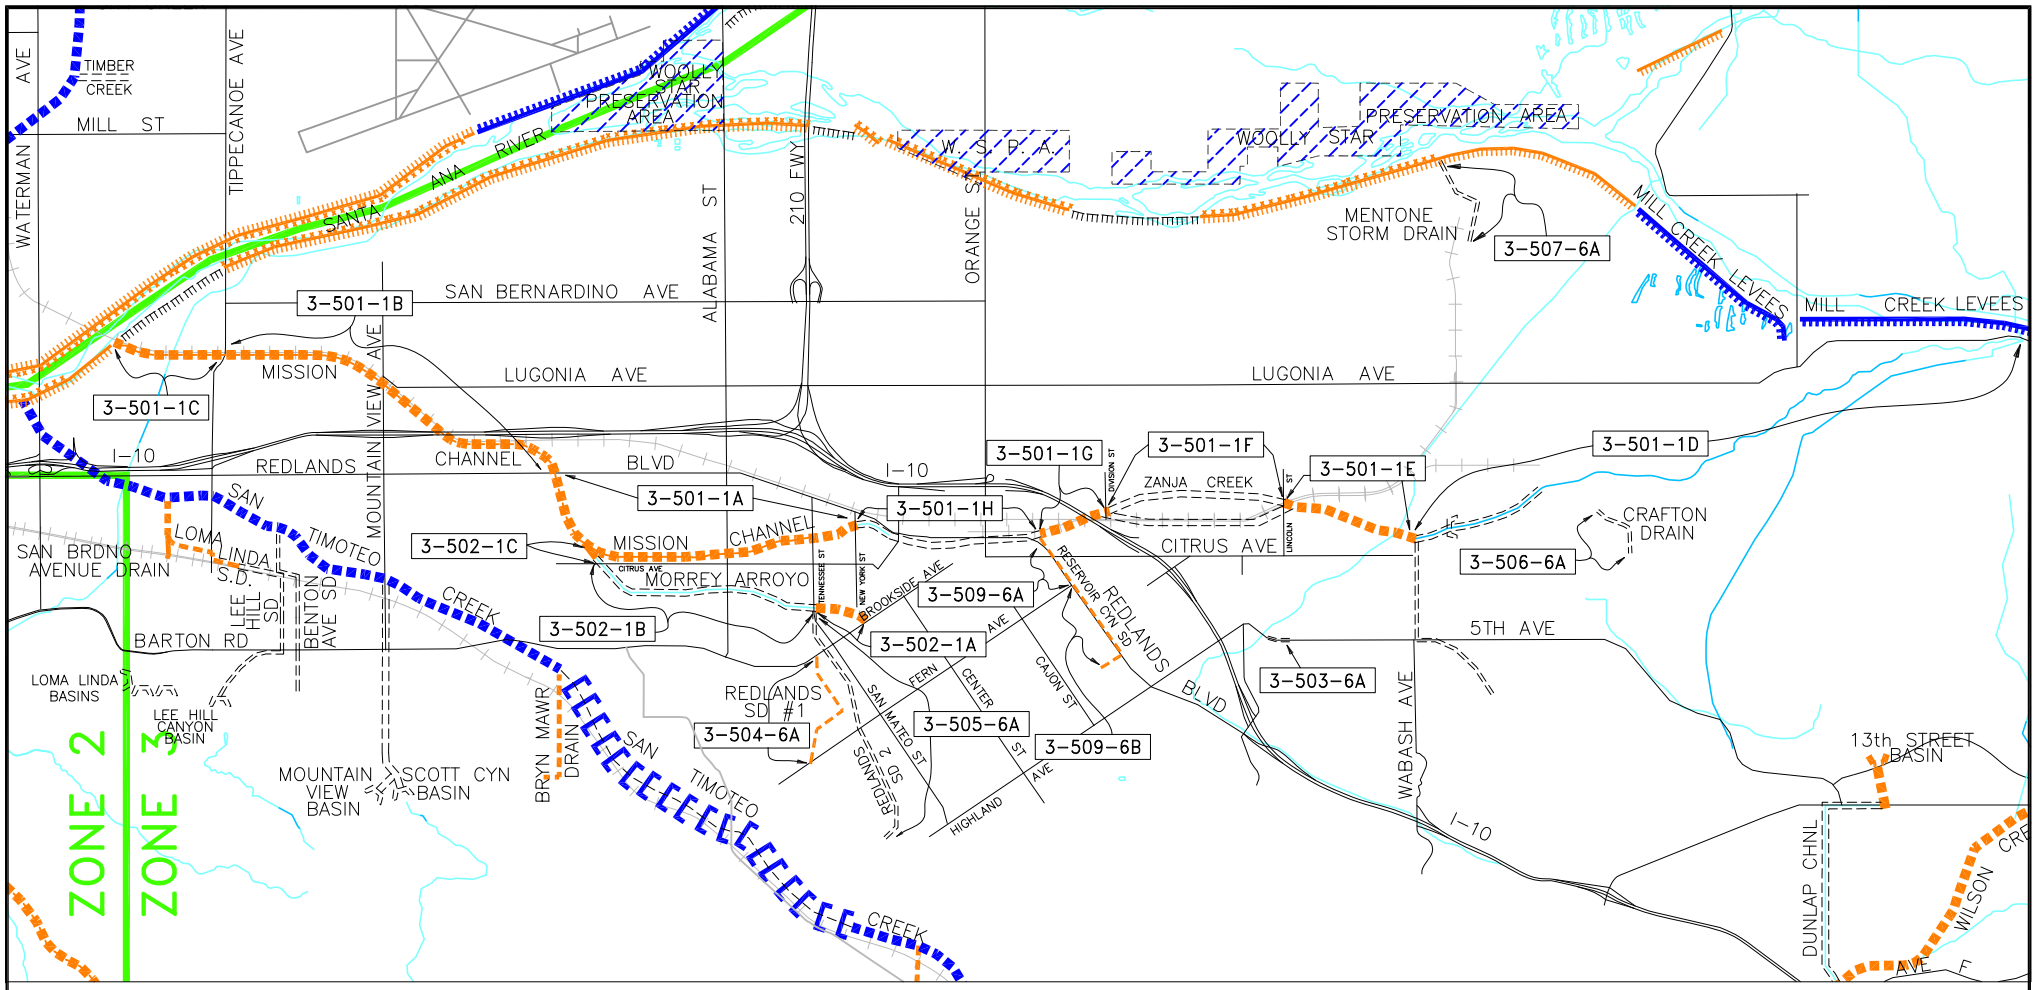

LEGEND

◄ 1-201-1D ► F.C.D. SYSTEM NUMBER AND REACH

FLOOD CONTROL SYSTEM

ULTIMATE	INTERIM	
		CHANNEL
		STORM DRAIN
		LEVEE (xxx Existing Interim Revetment)
		BASIN OR DAM
		CHECKDAM
		MITIGATION/ENVIRONMENTAL

RELATED FACILITIES

WATERCOURSE

NON SYSTEM CHANNELS, STREET WATERWAYS OR STORM DRAINS, & CHANNELS IN RIVERSIDE CO.

COUNTY BOUNDARY LINE

S.B.C.F.C.D. SYSTEM INDEX

MISSION-ZANJA CREEK SYSTEM

3-500-00

REV. DATE:	ACAD NO:	S.B.C.F.C.D. FILE NO.:
7-2016	SI3500	RM-D4-8

FLOOD CONTROL DISTRICT FACILITIES

ZONE - 3

SYSTEM #	FACILITY NAME	REACH LIMITS
3-500-00	**MISSION-ZANJA CREEK SYSTEM^**	**General**
3-501-1A	Mission Channel	New York Ave. to Redlands Blvd.
3-501-1B	Mission Channel	Redlands Blvd. to Tippecanoe Ave.
3-501-1C	Mission Channel	Tippecanoe Ave. to Santa Ana River
3-501-1D	Zanja Creek*	Mill Creek to Opal St. (Historical; Partial R/W only)
3-501-1E	Zanja Creek	Opal St. to Lincoln
3-501-1F	Zanja Creek*	Lincoln St. to Division St.
3-501-1G	Zanja Creek	Division to 275' west of 9th St.
3-501-1H	Zanja Creek*	275' west of 9th to New York Ave. (Redlands)
3-502-1A	Morrey Arroyo	Brookside Ave. to Tennessee
3-502-1B	Morrey Arroyo	Tennessee to Citrus Ave. (Redlands)
3-502-1C	Morrey Arroyo*	Citrus Ave. to Mission channel
3-503-6A	5th Avenue SD*	Marion Rd. to Fairview Rd. (Redlands)
3-504-6A	Redlands SD #1"	Laurel Ave. to Brookside Ave. (Redlands) (R/W only)
3-505-6A	Redlands SD #2A*	Cedar to Crescent (Redlands)
3-506-00	**CRAFTON DRAINAGE^**	**General**
3-506-6A	Crafton Drain^	Citrus to Third Ave. (NDC)
3-507-6A	Mentone SD"	Carlsbad to Santa Ana River (NDC) (R/W only)
3-508-1A	Zanja By-Pass^	Dearborn to Santa Ana River (NDC)
3-509-6A	Reservoir Canyon SD^	Zanja to Fern
3-509-6B	Reservoir Canyon SD*	Fern to upstream (Redlands)
3-550-00	**REDLANDS DRAINAGE SYSTEM^**	**General**
3-551-6A	Reservoir Canyon SD^	(Does not exist - pertained to Participation Project)

All facilities, unless denoted otherwise, are operated and maintained by the Flood Control District.

" owned (via r/w or easement) by FCD but not maintained * owned by others ^ not owned, use as correspondence file number only

** used only during Federal Project coordination

Revised 7/2016

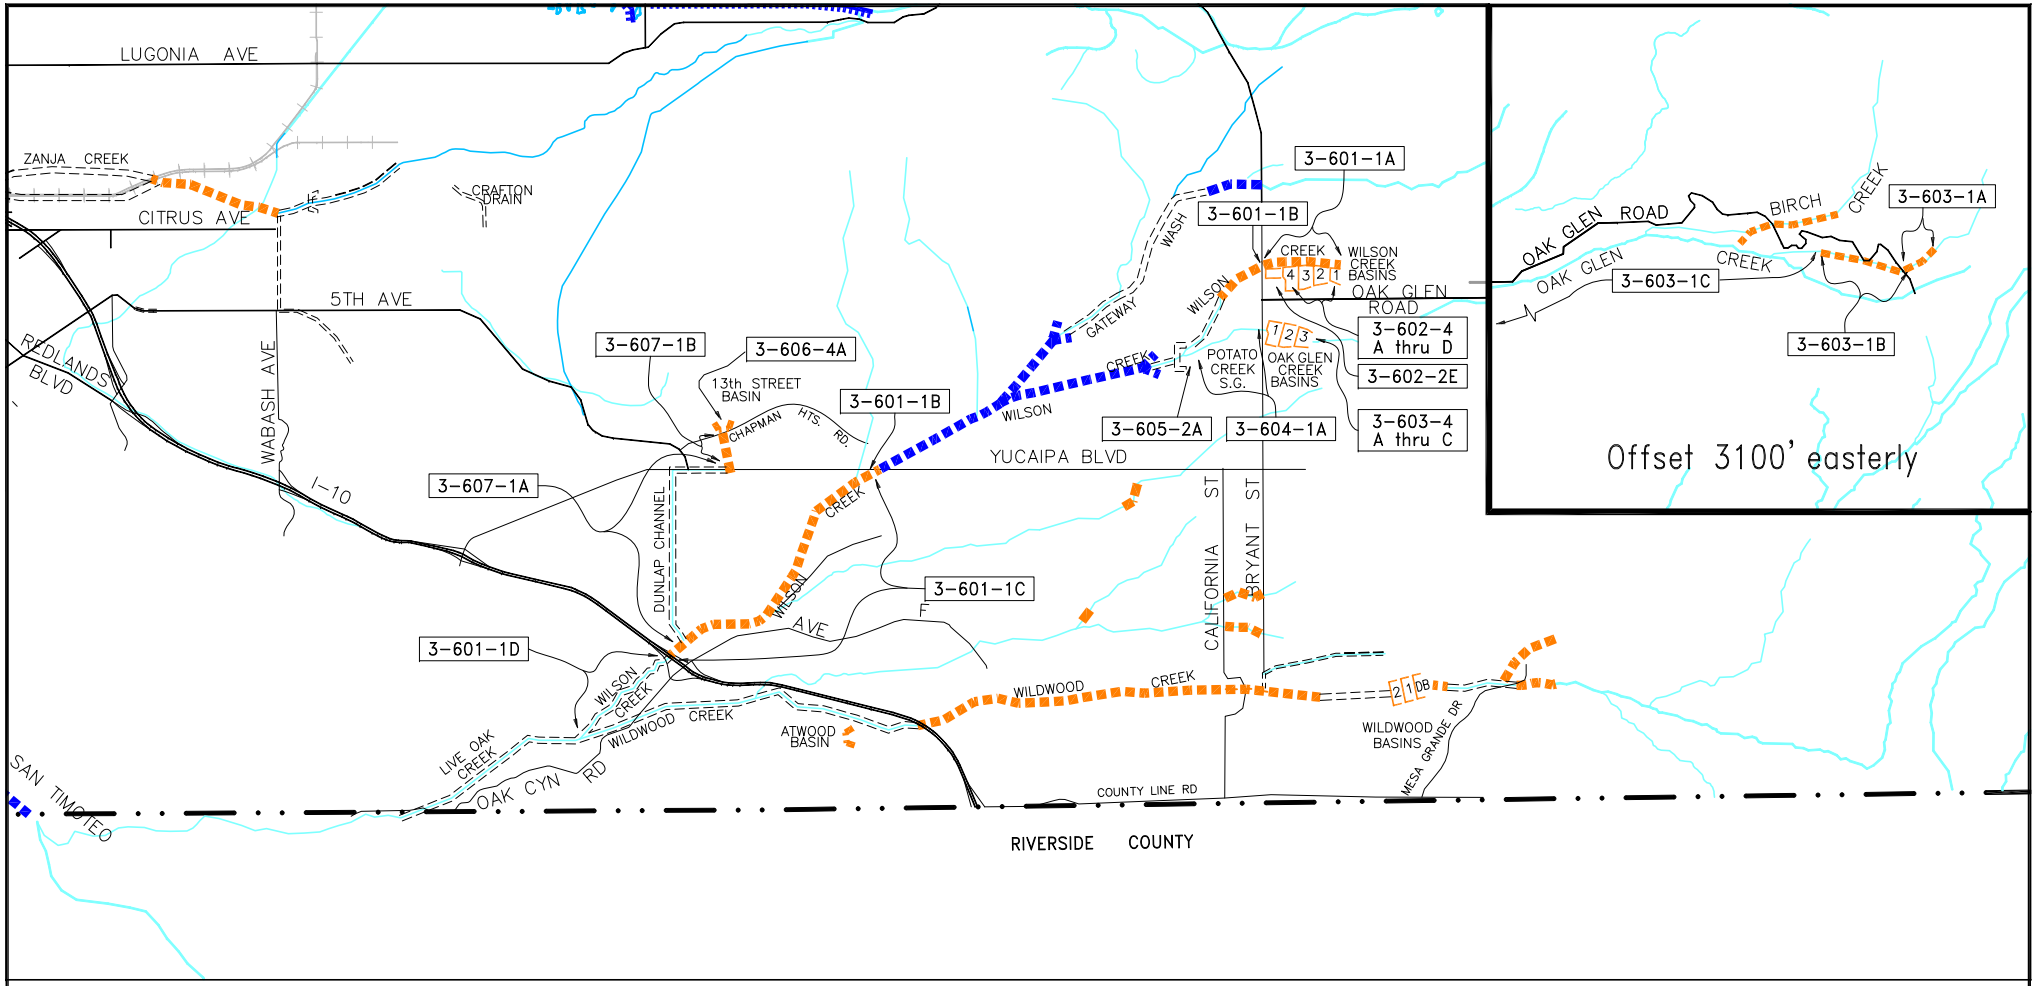

LEGEND

1-201-1D F.C.D. SYSTEM NUMBER AND REACH

FLOOD CONTROL SYSTEM

ULTIMATE	INTERIM	
		CHANNEL
		STORM DRAIN
		LEVEE (xxx Existing Interim Revetment)
		BASIN OR DAM
		CHECKDAM
		MITIGATION/ENVIRONMENTAL

RELATED FACILITIES

WATERCOURSE

NON SYSTEM CHANNELS, STREET WATERWAYS OR STORM DRAINS, & CHANNELS IN RIVERSIDE CO.

COUNTY BOUNDARY LINE

S.B.C.F.C.D. SYSTEM INDEX

WILSON & WILDWOOD CREEKS SYSTEM

3-600-00 trhu 3-607-6B

REV. DATE:	ACAD NO:	S.B.C.F.C.D. FILE NO.:
7-2016	SI3600	RM-D4-8

FLOOD CONTROL DISTRICT FACILITIES

ZONE - 3

SYSTEM #	FACILITY NAME	REACH LIMITS
3-600-00	**WILSON CREEK SYSTEM^**	**General**
3-601-1A	Wilson Creek	Fremont St. to Bryant St.
3-601-1B	Wilson Creek	Bryant St. to Yucaipa Blvd.
3-601-1C	Wilson Creek	Yucaipa Blvd. to I-10 Fwy
3-601-1D	Wilson Creek*	I-10 Fwy to Live Oak Creek
3-602-2E	Wilson Creek Sprdg. Grnds. (Wilson Basins)	East of Bryant, North of Oak Glen Rd. (w/o Basin #4)
3-602-4A	Wilson Creek Basin #1	West of Fremont St.
3-602-4B	Wilson Creek Basin #2	500' west of Fremont St.
3-602-4C	Wilson Creek Basin #3	1200' West of Fremont St.
3-602-4D	Wilson Creek Basin #4	1800' West of Fremont St.
3-603-1A	Oak Glen Creek	Oak Glen Rd to 3000’ upstream.
3-603-1B	Oak Glen Creek	Oak Glen Rd to 1000’ d/s of Harris Rd.
3-603-1C	Oak Glen Creek^	1000’ d/s of Harris Rd. to Bryant (NDC)
3-603-4A	Oak Glen Creek Basin #1	East of Bryant Street 1400’ south of Oak Glen Road
3-603-4B	Oak Glen Creek Basin #2	East of Oak Glen Creek Basin #1
3-603-4C	Oak Glen Creek Basin #3	East of Oak Glen Creek Basin #2
3-604-1A	Potato Creek	Bryant St. to Wilson Creek (Potato Creek Sprdg. Grds.)
3-605-2A	Potato Creek Spreading Grounds	Potato Creek & Wilson Creek
3-606-4A	13th Street Basin*	North of Chapman Heights Rd.
3-607-1A	Dunlap Channel (13th Street SD)*	Yucaipa Blvd. to Wilson Creek
3-607-1B	Dunlap Channel (13th Street SD)*	13th St. to Yucaipa Blvd.

All facilities, unless denoted otherwise, are operated and maintained by the Flood Control District.

" owned (via r/w or easement) by FCD but not maintained * owned by others ^ not owned, use as correspondence file number only

** used only during Federal Project coordination

Revised 7/2016

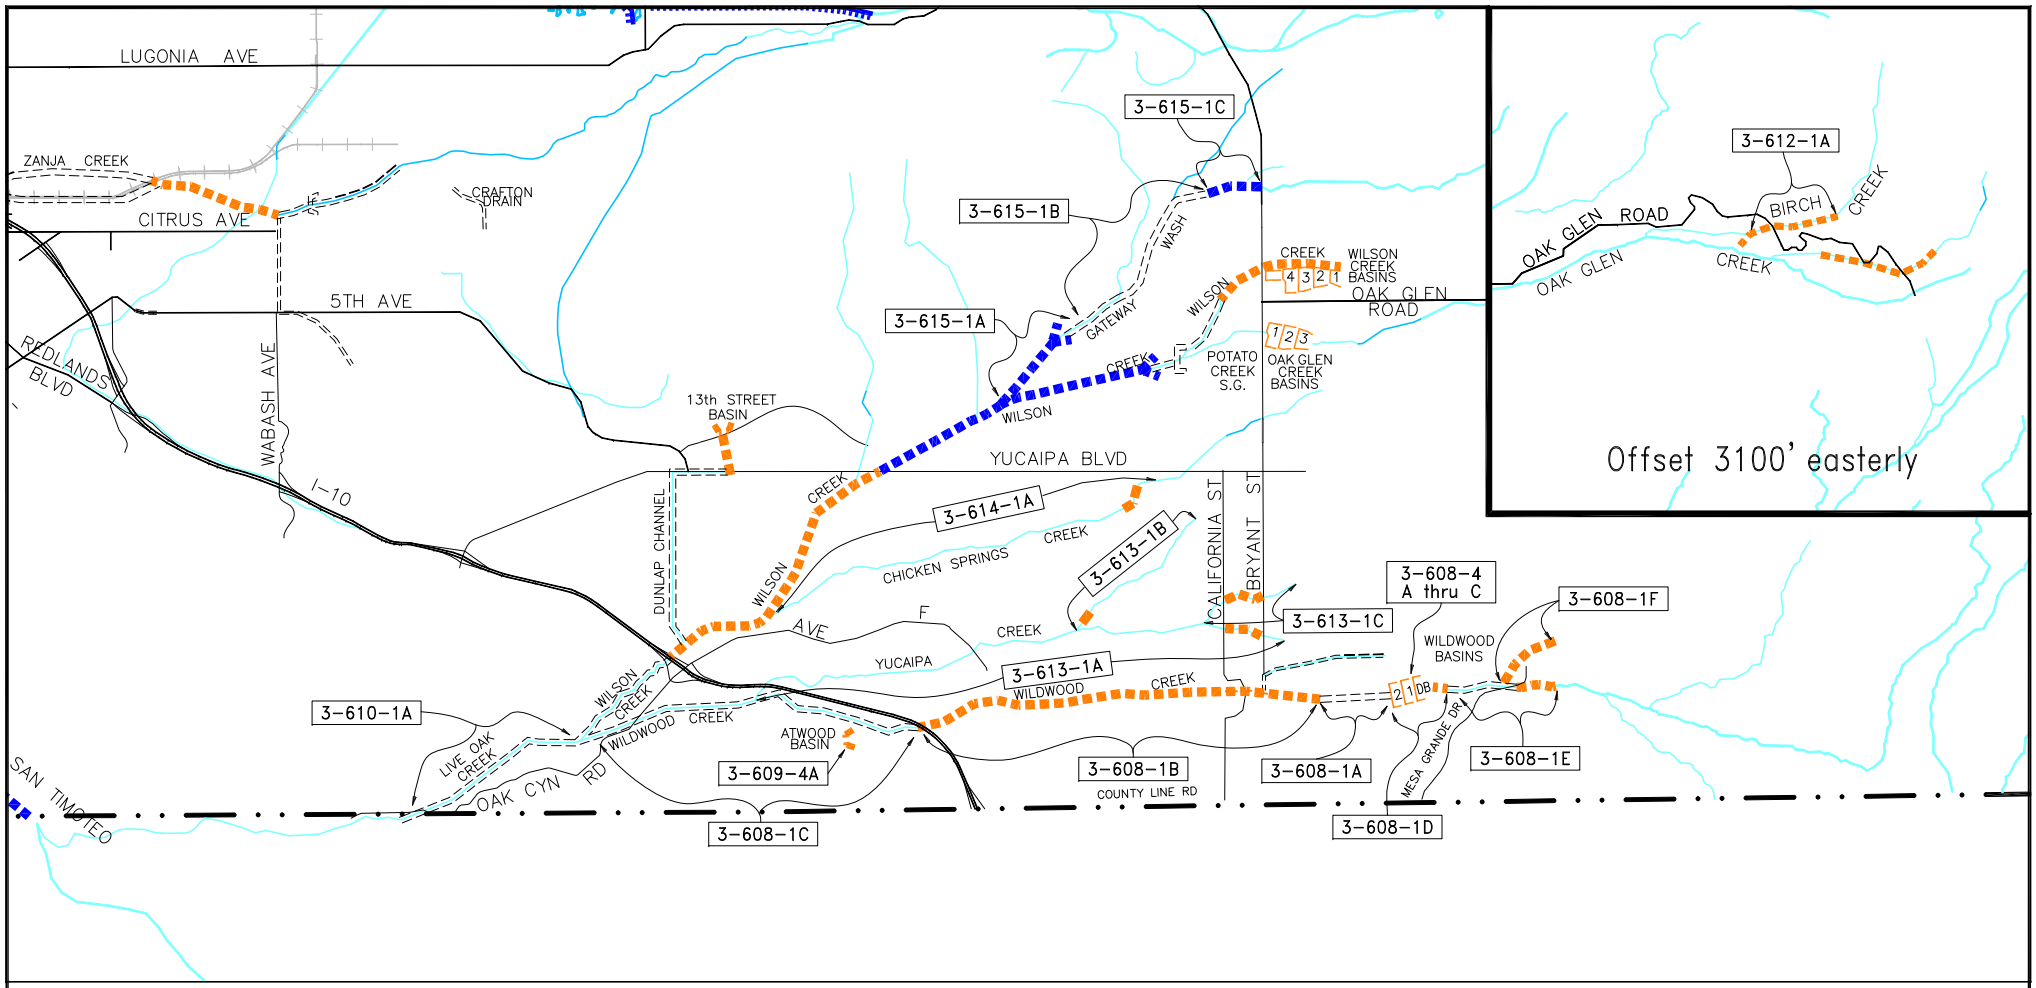

LEGEND

1-201-1D F.C.D. SYSTEM NUMBER AND REACH

FLOOD CONTROL SYSTEM

ULTIMATE	INTERIM	
		CHANNEL
		STORM DRAIN
		LEVEE (xxx Existing Interim Revetment)
		BASIN OR DAM
		CHECKDAM
		MITIGATION/ENVIRONMENTAL

RELATED FACILITIES

WATERCOURSE

NON SYSTEM CHANNELS, STREET WATERWAYS OR STORM DRAINS, & CHANNELS IN RIVERSIDE CO.

COUNTY BOUNDARY LINE

S.B.C.F.C.D. SYSTEM INDEX

WILSON & WILDWOOD CREEKS SYSTEM

3-608-00 thru 3-615-1C

REV. DATE:	ACAD NO:	S.B.C.F.C.D. FILE NO.:
7-2016	SI3608	RM-D4-8

FLOOD CONTROL DISTRICT FACILITIES

ZONE - 3

SYSTEM #	FACILITY NAME	REACH LIMITS
3-608-00	**WILDWOOD CREEK SYSTEM**	**General**
3-608-1A	Wildwood Creek^	Wildwood Basin 2 Outlet, to 1400' upstream Bryant St. (NDC)
3-608-1B	Wildwood Creek	1400' upstream of Bryant St. to I-10
3-608-1C	Wildwood Creek*	I-10 Fwy to Live Oak Canyon Creek (Caltrans)
3-608-1D	Wildwood Creek	850' downstream of Mesa Grande to Wildwood Basin 2 Outlet
3-608-1E	Wildwood Creek^	850' downstream of Mesa Grande to upstream (NDC)
3-608-1F	Water Canyon Creek	Cactus Trail to Wildwood Creek
3-608-4A	Wildwood Debris Basin	East of Wildwood Basin #1
3-608-4B	Wildwood Basin #1	East of Wildwood Basin #2
3-608-4C	Wildwood Basin #2	S/O Wildwood Canyon Rd., east of Holmes Street
3-609-4A	Atwood Basin"	Wildwood Creek West of I-10 (R/W only)
3-610-00	**LIVE OAK CREEK^**	**General**
3-610-1A	Live Oak Creek^	SB County Line to Wilson/Wildwood Confluence (NDC)
3-611-00	**YUCAIPA DRAINAGE^**	**General**
3-612-1A	Birch Creek	Oak Glen Creek to 2800' upstream of Briarcrest Ln.
3-613-1A	Yucaipa Creek	Bryant St. to Confluence with Wildwood Creek (Partial Ownership)
3-613-1B	Yucaipa Creek	Ave "D" to Confluence with 3-613-1A Between 4th Street And 5th Street (Partial Ownership)
3-613-1C	Yucaipa Creek	Douglas Street to Confluence with 3-613-1A Between 2nd Street and California Street (Partial Ownership)
3-614-1A	Chicken Springs Creek	3rd Street S/O Yucaipa Blvd. to Confluence with Wilson Creek
3-615-1A	Gateway Wash	Wilson Creek to SBVMWD Reservoir
3-615-1B	Gateway Wash*	SBVMWD Reservoir thru Regional Park (Regional Prks)
3-615-1C	Gateway Wash	Regional Park to Bryant St.

All facilities, unless denoted otherwise, are operated and maintained by the Flood Control District.

" owned (via r/w or easement) by FCD but not maintained * owned by others ^ not owned, use as correspondence file number only

** used only during Federal Project coordination

Revised 7/2016

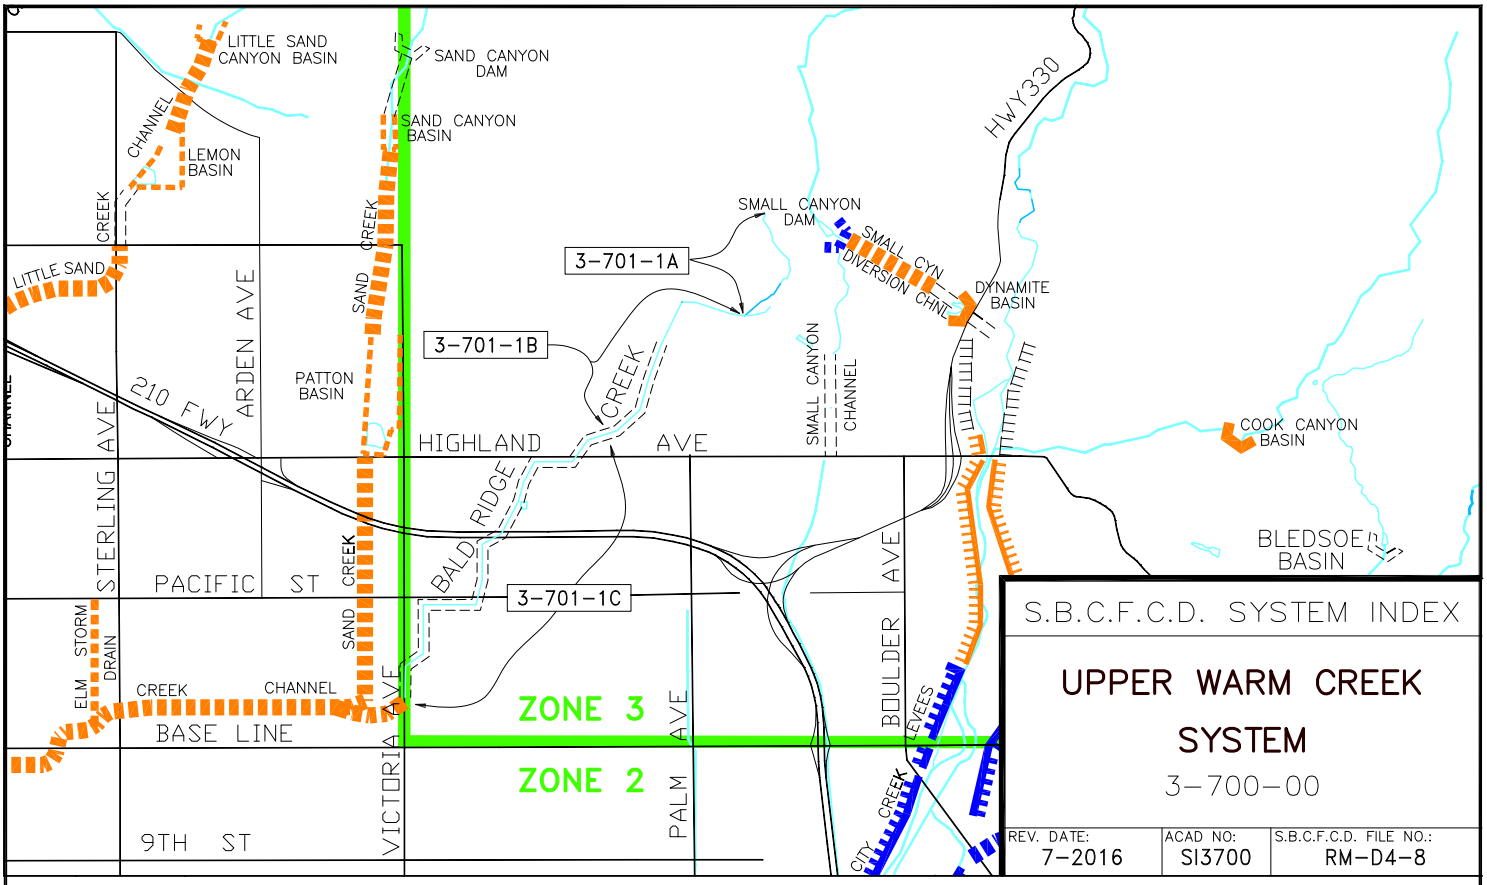

S.B.C.F.C.D. SYSTEM INDEX

UPPER WARM CREEK SYSTEM

3-700-00

REV. DATE:	ACAD NO:	S.B.C.F.C.D. FILE NO.:
7-2016	SI3700	RM-D4-8

LEGEND

1-201-1D — F.C.D. SYSTEM NUMBER AND REACH

FLOOD CONTROL SYSTEM

ULTIMATE	INTERIM	
		CHANNEL
		STORM DRAIN
		LEVEE (xxx Existing Interim Revetment)
		BASIN OR DAM
		CHECKDAM
		MITIGATION/ENVIRONMENTAL

RELATED FACILITIES

- WATERCOURSE
- NON SYSTEM CHANNELS, STREET WATERWAYS OR STORM DRAINS, & CHANNELS IN RIVERSIDE CO.
- COUNTY BOUNDARY LINE

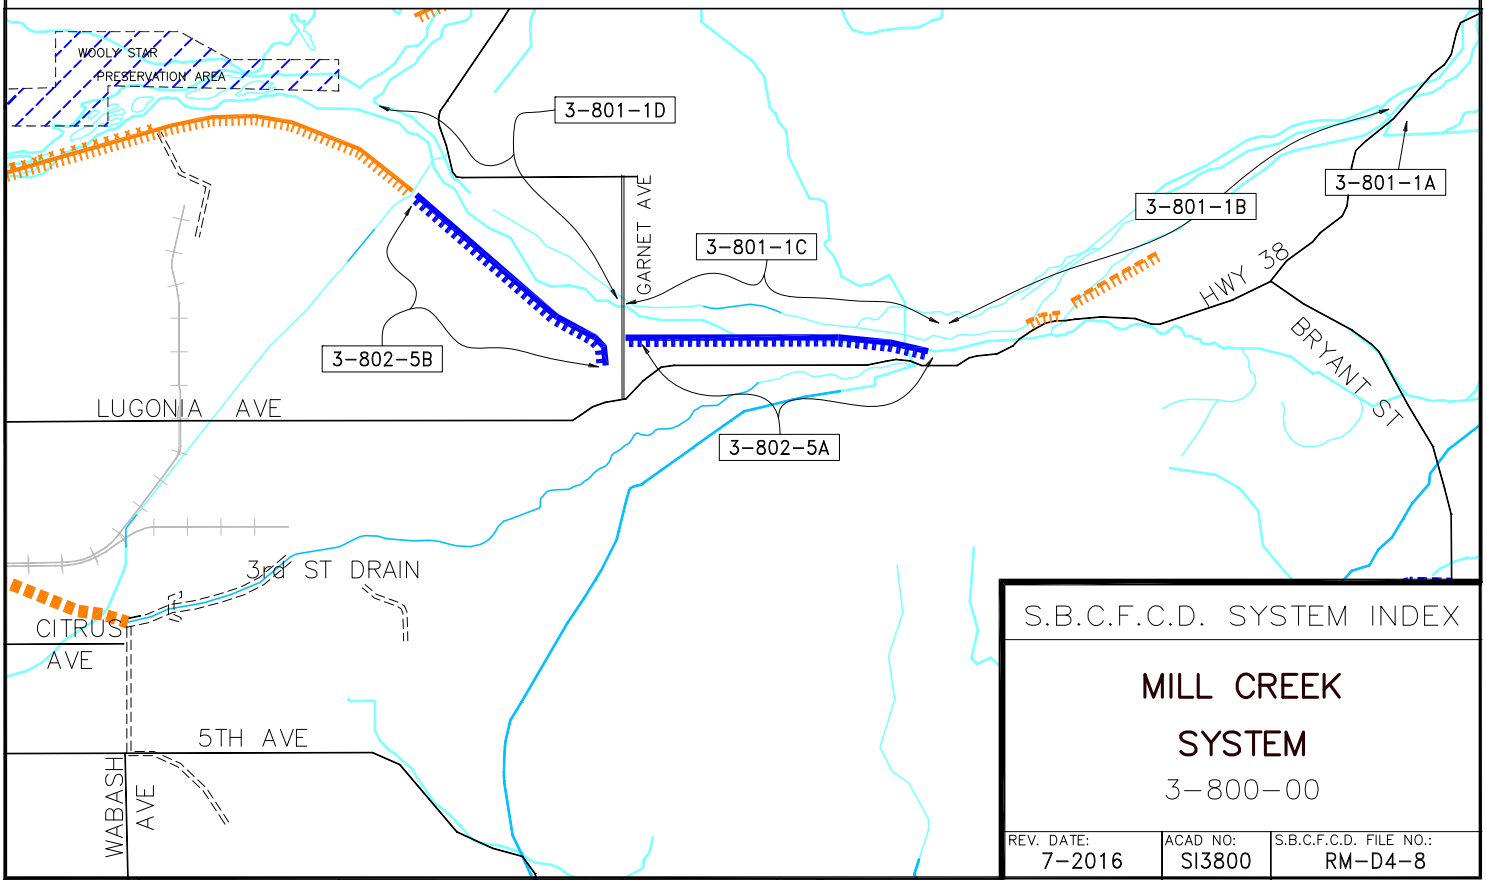

S.B.C.F.C.D. SYSTEM INDEX

MILL CREEK SYSTEM

3-800-00

REV. DATE:	ACAD NO:	S.B.C.F.C.D. FILE NO.:
7-2016	SI3800	RM-D4-8

FLOOD CONTROL DISTRICT FACILITIES

ZONE - 3

SYSTEM #	FACILITY NAME	REACH LIMITS
3-700-00	**UPPER WARM CREEK SYSTEM^**	**General**
3-701-1A	Baldridge Creek^	Above Canyon mouth (NDC)
3-701-1B	Baldridge Creek	Canyon mouth to Orange St. (Partial Ownership) (upstream of Orange 600' FCD)
3-701-1C	Baldridge Creek	Orange Street to Victoria Ave (Partial FCD; Victoria Ave upstream 700' FCD facility)
3-702-4A	Asylum Basin^	Baldridge Creek 145' north of Highland Ave. (Does Not Exist)
3-703-1A	Patton Intercept"	Cross file purposes only (see Zone 2, Upper Warm Creek project, COE, for main file – 2-520/1.01)
3-800-00	**MILL CREEK SYSTEM^**	**General**
3-801-1A	Mill Creek	Above SH 38
3-801-1B	Mill Creek"	SH 38 to Newport Ave (Edison Monument, 9500' upstream Garnet)
3-801-1C	Mill Creek	Edison Monument (9500' upstream Garnet) to Garnet Ave.
3-801-1D	Mill Creek	Garnet Ave. to Santa Ana River
3-802-5A	Mill Creek Levee, COE	Edison Monument (9500' upstream Garnet) to Garnet Ave.
3-802-5B	Mill Creek Levee, COE	Garnet Ave. to Santa Ana River
3-995-00	**COMPREHENSIVE STORM DRAIN PLAN^**	**General**
3-995-6A	COMPREHENSIVE STORM DRAIN PLAN #3^	CSDP #3
3-995-6B	COMPREHENSIVE STORM DRAIN PLAN #4^	CSDP #4
3-995-6C	COMPREHENSIVE STORM DRAIN PLAN #5^	CSDP #5
3-995-6D	COMPREHENSIVE STORM DRAIN PLAN #6^	CSDP #6

All facilities, unless denoted otherwise, are operated and maintained by the Flood Control District.

" owned (via r/w or easement) by FCD but not maintained * owned by others ^ not owned, use as correspondence file number only

** used only during Federal Project coordination

Revised 7/2016